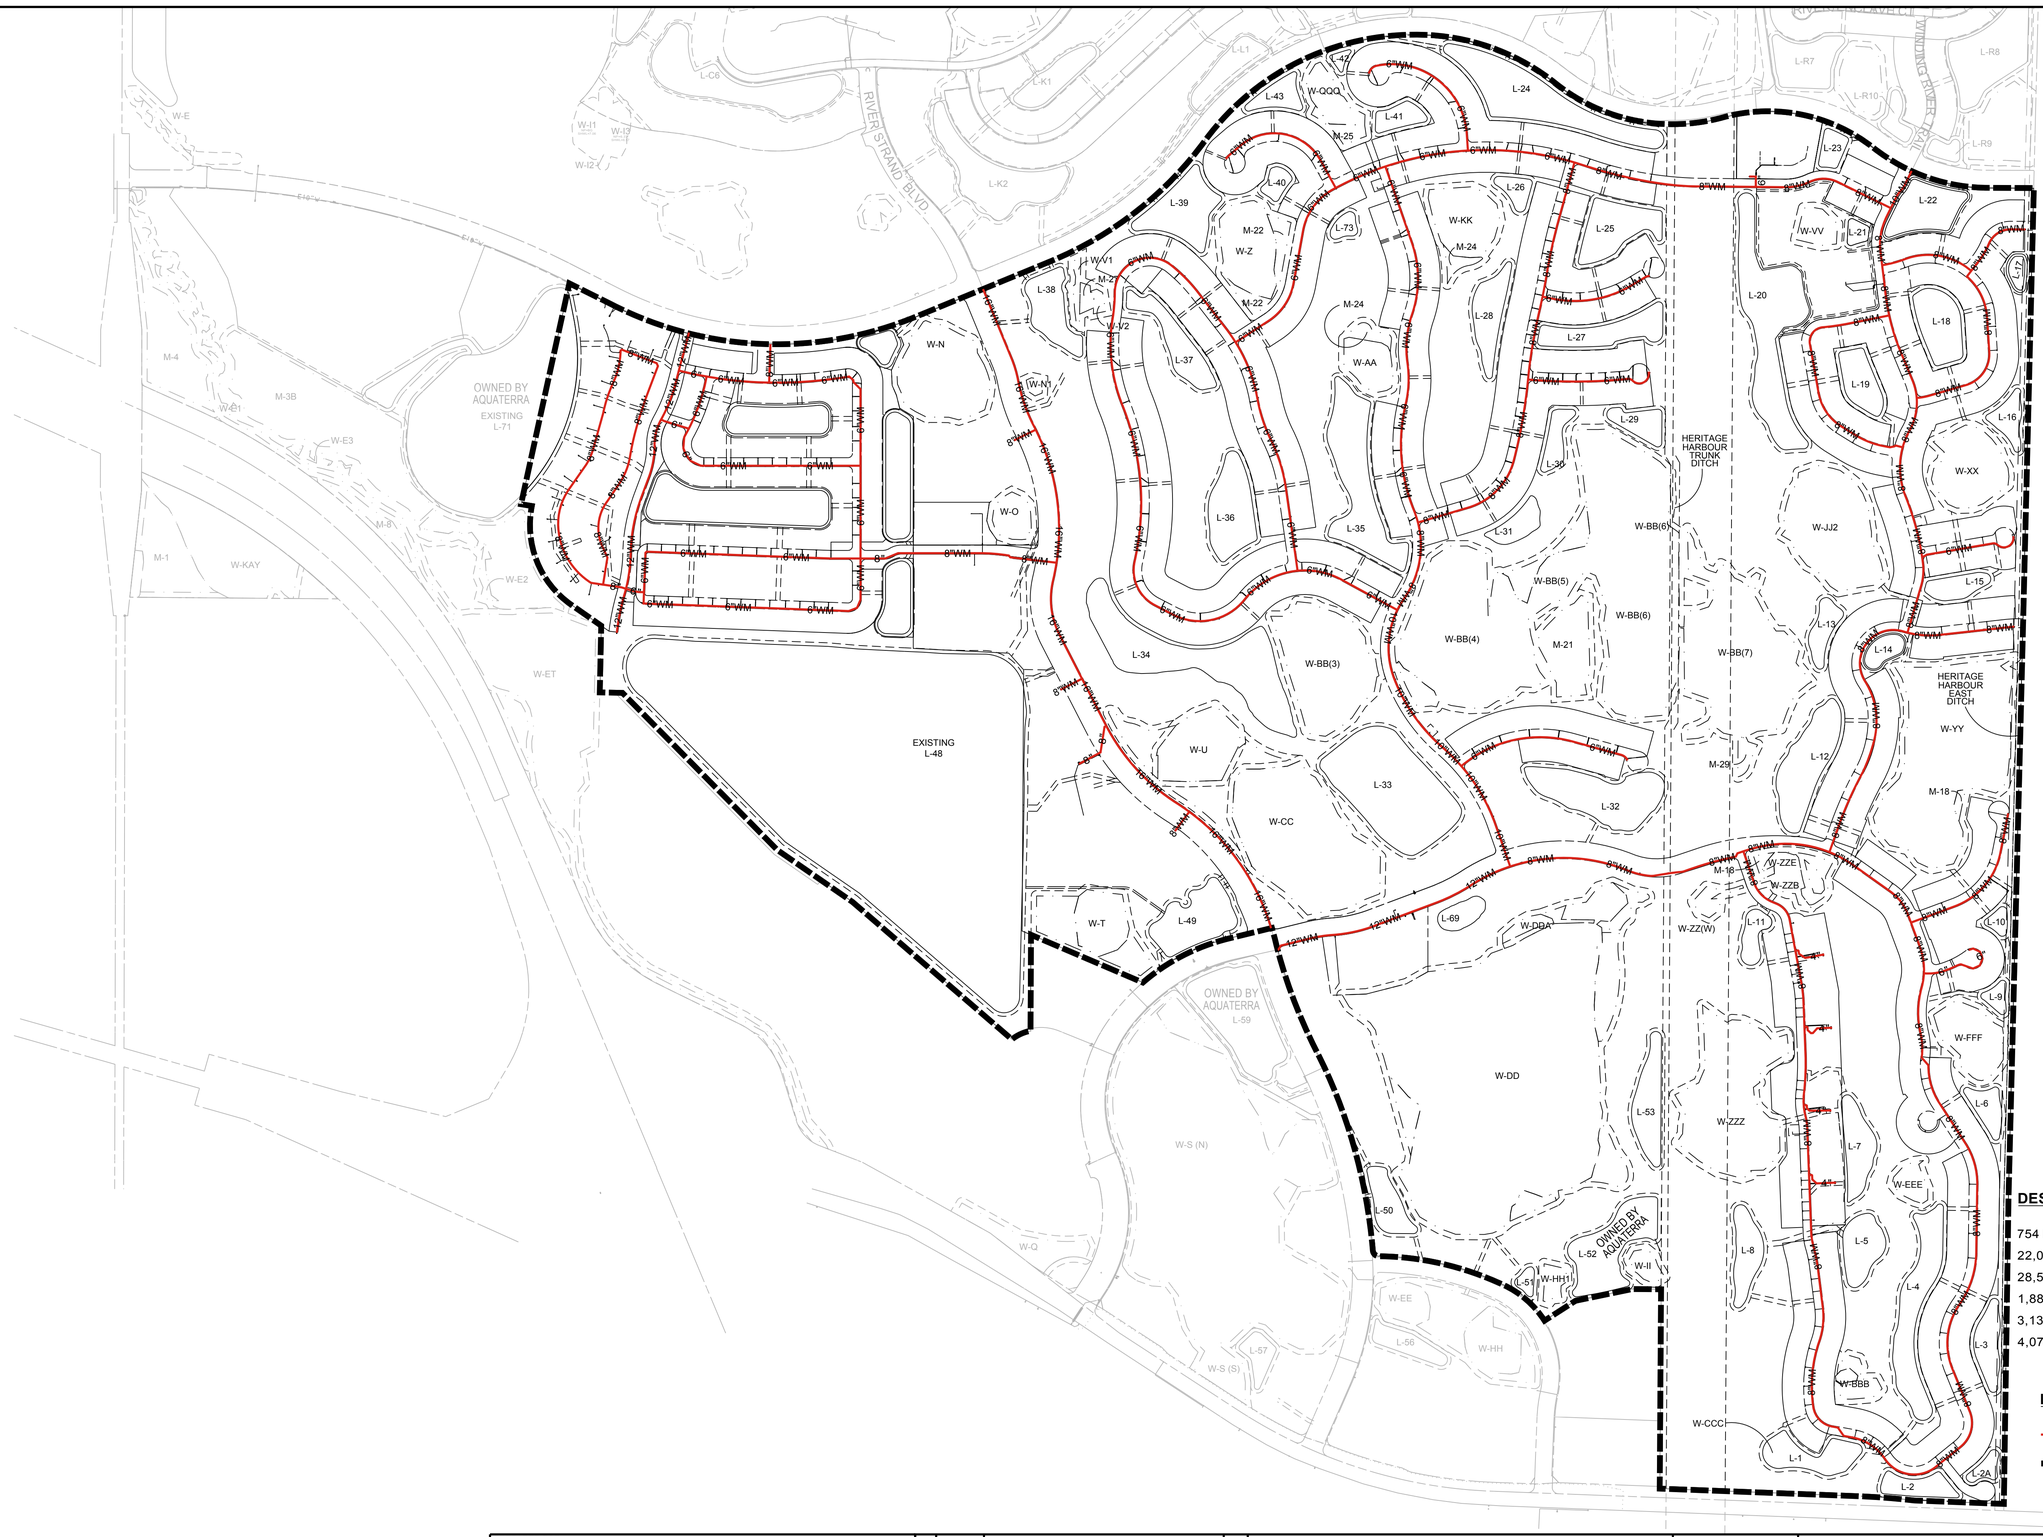

6061 HERITAGE HARBOUR SOUTH C.D.D.

DESCRIPTION OF POTABLE WATER FACILITIES

754 LF 4" POTABLE WATERMAIN W/ APPURTENANCES
22,048 LF 6" POTABLE WATERMAIN W/ APPURTENANCES
28,580 LF 8" POTABLE WATERMAIN W/ APPURTENANCES
1,884 LF 10" POTABLE WATERMAIN W/ APPURTENANCES
3,134 LF 12" POTABLE WATERMAIN W/ APPURTENANCES
4,078 LF 16" POTABLE WATERMAIN W/ APPURTENANCES

LEGEND

DICTRICT OWNED POTABLE WATERMAIN

CDD BOUNDARY

PREPARED FOR:

LENNAR HOMES, LLC
7211 PORT HARBOUR PARKWAY
BRADENTON, FLORIDA 34212
PHONE: (941) 567-6113
FAX: (941) 567-6115

NO.	DATE	REVISION DESCRIPTION	BY

Banks Engineering
Professional Engineers, Planners, & Land Surveyors
FORT MYERS ◆ NAPLES ◆ SARASOTA ◆ CHARLOTTE
1144 TALLEVAST ROAD, SUITE 105
SARASOTA, FLORIDA 34243
PHONE:(941) 360-1618 FAX:(941) 360-6918
ENGINEERING LICENSE # EB 6469
SURVEY LICENSE # LB 6690
WWW.BANKSENG.COM

SHANE C. COOPER, P.E.
FL. LIC. NO. 53998

DICTRICT OWNED POTABLE WATER

HERITAGE HARBOUR SOUTH CDD

MANATEE COUNTY, FLORIDA

DATE	PROJECT	DRAWING	DESIGN	DRAWN	CHECKED	SCALE	SHEET
6-2-09	6061	HHMPCDD	SCC	RJE	SCC	1"=400'	1

S:\JOBS\TEMP\HERITAGE HARBOUR CDD EXHIBITS\EXHIBITS\HERITAGE HARBOUR SOUTH CDD DWG 3/17/2009 4:49 PM RON.EVERTS